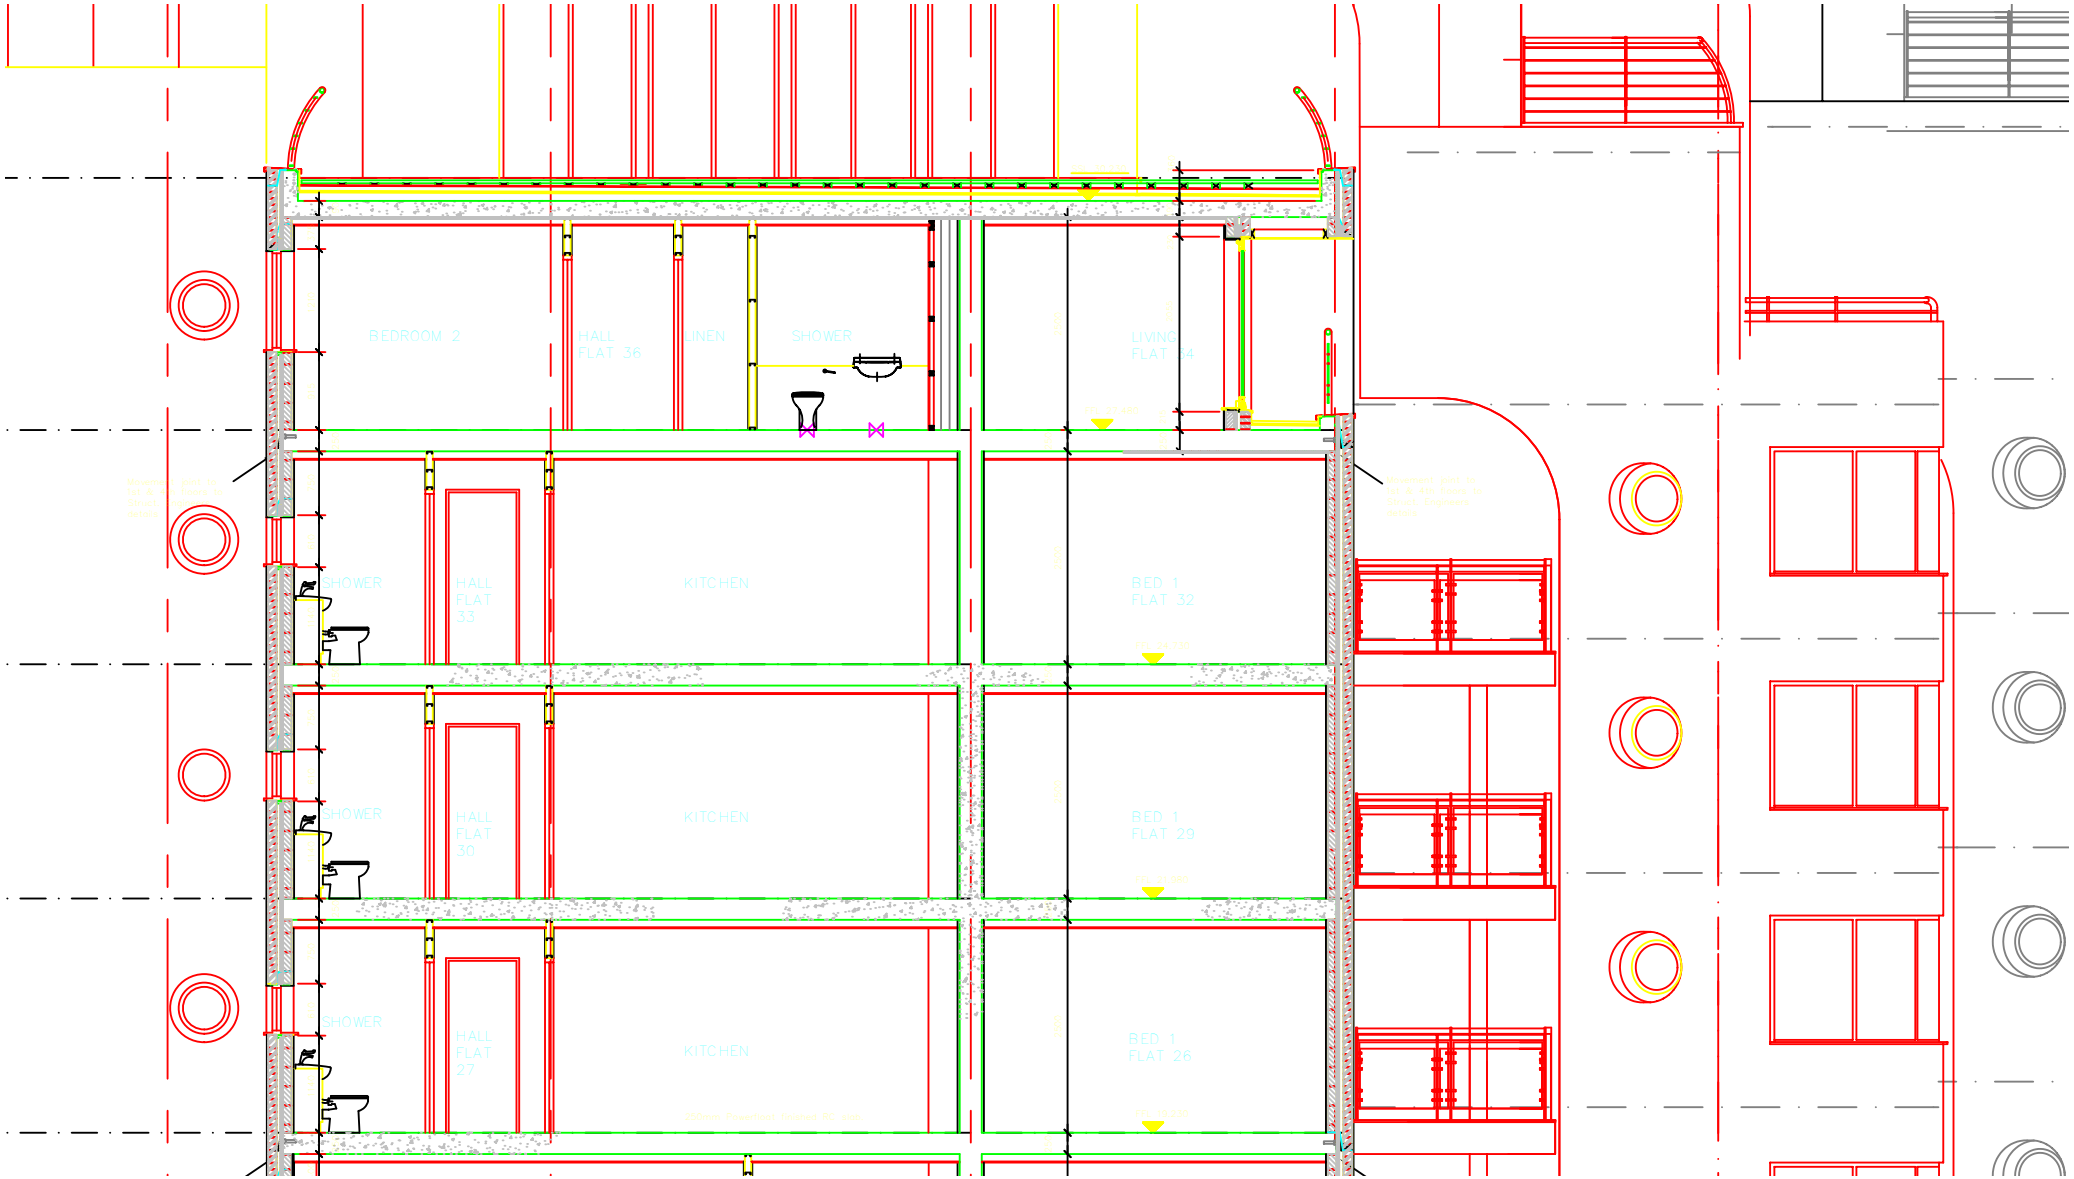
BEDROOM 2
HALL
FLAT 36
LINEN
SHOWER
LIVING
FLAT 34
SHOWER
HALL
FLAT
33
KITCHEN
BED 1
FLAT 32
SHOWER
HALL
FLAT
30
KITCHEN
BED 1
FLAT 29
SHOWER
HALL
FLAT
27
KITCHEN
BED 1
FLAT 26